

AA-2504

Mayo Civic Association (Mayo Hall)

Architectural Survey File

This is the architectural survey file for this MIHP record. The survey file is organized reverse-chronological (that is, with the latest material on top). It contains all MIHP inventory forms, National Register nomination forms, determinations of eligibility (DOE) forms, and accompanying documentation such as photographs and maps.

Users should be aware that additional undigitized material about this property may be found in on-site architectural reports, copies of HABS/HAER or other documentation, drawings, and the “vertical files” at the MHT Library in Crownsville. The vertical files may include newspaper clippings, field notes, draft versions of forms and architectural reports, photographs, maps, and drawings. Researchers who need a thorough understanding of this property should plan to visit the MHT Library as part of their research project; look at the MHT web site (mht.maryland.gov) for details about how to make an appointment.

All material is property of the Maryland Historical Trust.

Last Updated: 02-04-2016

**MARYLAND HISTORICAL TRUST
DETERMINATION OF ELIGIBILITY FORM**

NR Eligible: yes ☐
no ☒

Property Name: MAYO CIVIC ASSOCIATION BUILDING Inventory Number: AA-2504
Address: 1175 MAYO RD City: MAYO Zip Code: 21106
County: ANNE ARUNDEL USGS Topographic Map: SOUTH RIVER
Owner: MAYO CIVIC ASSOCIATION Is the property being evaluated a district? ☐ yes
Tax Parcel Number: 281 Tax Map Number: 0060 Tax Account ID Number: 05289351
Project: _____ Agency: _____
Site visit by MHT Staff: ☒ no ☐ yes Name: _____ Date: _____
Is the property located within a historic district? ☐ yes ☒ no

If the property is within a district

District Inventory Number: _____

NR-listed district ☐ yes Eligible district ☐ yes District Name: _____

Preparer's Recommendation: Contributing resource ☐ yes ☐ no Non-contributing but eligible in another context ☐

If the property is not within a district (or the property is a district)

Preparer's Recommendation: Eligible ☒ yes ☐ no

Criteria: ☒ A ☐ B ☐ C ☐ D Considerations: ☐ A ☐ B ☐ C ☐ D ☐ E ☐ F ☐ G ☒ None

Documentation on the property/district is presented in:

Description of Property and Eligibility Determination: *(Use continuation sheet if necessary and attach map and photo)*

Description of Property: The Mayo Hall or Mayo Civic Association building, built in 1900, consists of a fame built, two story, T-plan structure with a center foyer on the principle façade. It is situated on a small 0.26-acre lot (11,326 square feet) that fronts Mayo Road (also known as RT 214 Central Ave, East) in suburban Anne Arundel County. The area is historically known as South River or Mayo but more recently is associated with Edgewater as that community has grown and spread south from it original boundaries. From the street, this community hall looks like an "I-House." However, the structure was never a domestic dwelling. The roof has a moderate pitch and is center-gabled. The principle façade is symmetrical and has two sets of three-section ribbon windows (or seven-ranked), with one single window centered over the front door equaling six windows on the first floor and seven on the second. The original windows were three-over-three sash hung but these have recently been replaced with modern vinyl windows of a similar style. The entrance has exterior double doors (swinging inward) that are plain, without panels or window. They are situated in a shallow foyer (five feet deep) that appears to be an enclosed porch as it obstructs the ground floor windows. This section has recently been covered with vinyl siding but was previously enclosed with simple windowless frame walls. It has a brick foundation now hidden by vinyl siding; there is no basement. It has a large one-story addition that is contiguous on the west and north sides that was constructed in 1956. The roof is not original and the roof framing type is unknown due to lack of access. Similarly, the wall framing type is unknown. The original exterior consists of wide clapboard attached with machine cut nails however, this has recently been covered by vinyl siding.

MARYLAND HISTORICAL TRUST REVIEW

Eligibility recommended ☐ Eligibility not recommended ☒

Criteria: ☐ A ☐ B ☐ C ☐ D Considerations: ☐ A ☐ B ☐ C ☐ D ☐ E ☐ F ☐ G ☐ None

Comments: lacks integrity

Amelia Schade
Reviewer, Office of Preservation Services
Becky
Reviewer, NR Program

6/16/14

Date

6/16/14

Date

MARYLAND HISTORICAL TRUST NR-ELIBILITY REVIEW FORM

Continuation Sheet No. 1

The interior of the original section consists of a large one-room floor plan that runs the length of the building to a formal elevated stage. The floor is wood and the walls are wood paneled and lack embellishments. There is a simple enclosed staircase to the second floor on the north side of the building near the entrance. The one story addition of 1956 runs the length of the north and west sides of the structure and is divided into two, one-stall bathrooms, small storage rooms (approximately 12 feet x 48 feet-exterior measurements) and a large L-shaped kitchen (approximately 12 feet by 24 feet- exterior measurements) that runs behind the stage section in the northwest corner of the building. The building had two sources of heat that consisted for free stand wood stove and a furnace with small chimneys. The original section was constructed of brick but is enclosed in an interior wall. The woodstove has been removed. The chimney for the addition is constructed of a concrete type block and was located in the 1956 addition. HVAC ductwork is exposed attached to the ceiling of the hall and runs the length of the first floor.

Eligibility Determination:

The Mayo Civic Association Building (AA-2504) is Eligible for the National Register of Historic Places (NRHP) under Criterion A as defined: "An event, a series of events or activities, or patterns of an area's development" with areas of significance for Community Planning and Development and Social History. The parent organization Mayo Benefit Association was formed in 1897 by community members and the Mayo Hall or Mayo Civic Association Building was built in 1900 by the group to be used by and as a benefit for the community. The current owners, The Mayo Civic and Recreation Association, founded by many of the members of the Mayo Benefit Association, purchased the building in 1956 and the location has been landmark and a community facility for socializing, education, and recreation for over 100 years.

John Gassaway originally patented the land that contains the Mayo Civic Association Building (AA-2504) as a 241-acre tract in 1750.¹ He named the tract "Cotters Desire" for his wife Sarah Cotter.² In 1833, Isaac Mayo purchased "Cotters Desire" (246 acres) from the estate of Thomas J. Cowman.³ In October of 1895, Thomas H. Gaither, Jr. of the City of Baltimore sold a portion of "Cotters Desire" containing 20 and 3/10th acres to William D. Collison for \$507.00.⁴ Thomas H. Gaither, Jr. had acquired the land from his mother, Sophia B. Mayo Gaither, the daughter of Isaac Mayo, the US naval officer for which the community is named.⁵ The property had been in the Mayo family since the mid 19th century and was part of Mayo's tract called *Gresham*, which was made up of seven contiguous tracts totaling 988 acres in 1852.⁶

In August of 1899, William D. and Cora M. Collison sold a parcel of land containing 20 and 3/10th acres to Nicholas G. Collison for \$800.00.⁷ It was noted to be "Lot No. 6 of the subdivision" of a part of the real estate conveyed to Thomas H. Gaither, Jr. by Thomas H. Gaither, son-in-law of Isaac Mayo, in July of 1890.⁸ The 20 acre parcel was a subdivision of the combined tracts, "Cotter's Desire and Gresham" as surveyed in 1894 for the heirs of Isaac Mayo.⁹

In March of 1900, Nicholas G. and Susan E. (nee Hubbard) Collison sold a one-quarter acre of the tract to the Mayo Beneficial Association (MBA) for \$30.00. The property came with the stipulation, "...that no building or part of any building thereon or hereafter placed thereon shall ever be occupied or used for the sale of spirituous or intoxicating liquors."¹⁰ The Collison family was members of the Mayo United Methodist Church, found in 1878, and both are buried in the graveyard. The Methodist Church was aligned with the temperance movement of the late 19th century thus the stipulation against alcohol consumption.¹¹ The Collison family was one of the founding families involved in the MBA and continued so for generations.

¹ MSA, Anne Arundel County Circuit Court Land Records, Patents 1750, Book BY and GS 2, p. 374.

² Joshua Dorsey Warfield, *The Founders of Anne Arundel and Howard Counties, Maryland: A genealogical and biographical review from wills, deeds and church records*. (Baltimore: Kohn & Pollock, 1905), 172-173.

³ MSA, Anne Arundel County Circuit Court Land Records 1835, Book WSG 19, p. 401.

⁴ MSA, Anne Arundel County Circuit Court Land Records 1895, Book JCB 4, p. 0195.

⁵ MSA, Anne Arundel County Circuit Court Land Records 1890, Book SH 37, p. 0323.

⁶ MSA, Anne Arundel County Circuit Court Land Survey, Subdivision, and Condominium Plats, Patented Certificate 614, 1854/01/03; Gresham, Isaac Mayo, 998 Acres.

⁷ MSA, Anne Arundel County Circuit Court Land Records 1899, Book GW 15, p. 205-206.

⁸ MSA, Anne Arundel County Circuit Court Land Records 1899, Book GW 15, p. 205-206.

⁹ MSA, Anne Arundel County Circuit Court Land Records 1894, Book SH 47, p. 278.

¹⁰ MSA, Anne Arundel County Circuit Court, Land Records 1900, Book GW 17, p. 234-235.

¹¹ Richey Russell E., etal. *The Methodist Experience in America*. Vol. 1. (Nashville: Abingdon Press, 2010), np.

MARYLAND HISTORICAL TRUST NR-ELIBILITY REVIEW FORM

Continuation Sheet No. 2

The community's watermen formed the Mayo Beneficial Association in 1897 to provide sick and death benefits for its membership.¹² James W. Lee, Jr. served as the organization's first president.¹³ The majority of the residents, including Nicholas G. Collison and his sons, in the South River/Mayo area in 1900 were watermen involved in the oyster industry, some were small-scale farmers.¹⁴ Nicholas G. Collison also had a store in Scabbletown. Many worked out of the Rhoad River and Cadle Creek on the southwest side of Scabbletown and the southernmost end of the peninsula, just south of Mayo.¹⁵ The "Mayo Hall" was constructed in 1900 and was held by the Mayo Beneficial Association MBA until purchased by the Mayo Community and Recreation Association (MCRA) in 1956, for \$4,600.00.¹⁶ The MBA was formed in 1953 and had 227 charter members.¹⁷ This was a large group as the "village of Mayo on the west shore of Cadle Creek, (2 3/4) miles southeast of village of South River" had a population of only 216 in 1941.¹⁸

Shortly after purchase in 1956, the building was renovated and enlarged under MCRA president Richard B. McCrone with the addition of two bathrooms and an enlarged kitchen.¹⁹ At the same time, the association purchased an additional 7.15 acres behind the hall lot and worked with the University of Maryland to develop public recreation facilities for the community with the goal of providing activities for Mayo's teens.²⁰ It was known as the Mayo Community Recreation Area and consisted of tennis and basketball courts and a baseball field.

The Mayo Civic Association was incorporated as a "non-profit, non-sectarian, non-political organization working for the benefit of the community" and obtained 501 (c) 3 non-profit status in 1977.²¹ Over the last century the "Mayo Hall" has been the meeting location for local women's and men's community groups, the Boy Scouts, Girl Scouts, the 4-H, community political meetings, a venue for the Bloodmobile, community garage sales and flea markets, theater performances for children and home of the short-lived "Mayo Players" theater group in the mid-1960s.²² It has also hosted "oyster & chicken roasts," picnics, and square dancing for the Mayo community for generations.

Prepared by: MECHELLE KERNS, PhD, RPADate Prepared: 5/16/2014

¹² Evening Capital, "New Recreation Building Acquired by Mayo Community Group." *Annapolis Capital*, May 10, 1956: 10.

¹³ Evening Capital, "New Recreation Building Acquired by Mayo Community Group." *Annapolis Capital*, May 10, 1956: 10.

¹⁴ Ancestry.com. "1900 United States Federal Census." Maryland, Anne Arundel, First Election District, Second Precinct (Provo, UT, 2004), Sheet 4B.

¹⁵ C. Jane Cox, et al. *Survey and Limited Assessment of Archaeological Resources in the Rhode River Region, Anne Arundel County, Maryland*. MHT Non-Capital Historic Preservation Grant. (Annapolis: Anne Arundel County's Lost Towns Project, 2007), 37.

¹⁶ MSA, Anne Arundel County Circuit Court, Land Records 1956 GTC 1025, p. 0233.

¹⁷ Evening Capital, "New Recreation Building Acquired by Mayo Community Group." *Annapolis Capital*, May 10, 1956: 10. AND Evening Capital. "Recreation Area Planned in Mayo." *The Capital*, Feb 5, 1965: 8.

¹⁸ Maryland State Archives. "Gazeteer of Maryland, 1941." *Archives of Maryland*. Volume 478. Maryland State Planning Commission and the Department of Geology, Mines, and Water Resources. Annapolis: Maryland State Archives, 2002.

¹⁹ Evening Capital. "Recreation Area Planned in Mayo." *The Capital*, Feb 5, 1965: 8.

²⁰ Evening Capital. "Recreation Area Planned in Mayo." *The Capital*, Feb 5, 1965: 8.

²¹ Evening Capital. "Recreation Area Planned in Mayo." *The Capital*, Feb 5, 1965: 8.

²² See the Annapolis newspaper(s), *The Annapolis Capital*, *The Capital*, *The Evening Capital* from the 1940s to the 1980s.

**MARYLAND HISTORICAL TRUST
NR-ELIBILITY REVIEW FORM**


Continuation Sheet No. **3**

Bibliography

- Ancestry.com. "1900 United States Federal Census." Elect District 1, Anne Arundel County, MD. Provo, UT, 2004.
"1870 United States Federal Census." Elect District 1, Anne Arundel County, MD.
"1880 United States Federal Census." Elect District 1, Anne Arundel County, MD.
"1890 United States Federal Census." Elect District 1, Anne Arundel County, MD.
- Cox, C. Jane et al. *Survey and Limited Assessment of Archaeological Resources in the Rhode River Region, Anne Arundel County, Maryland*. MHT Non-Capital Historic Preservation Grant, Annapolis: Anne Arundel County's Lost Towns Project, 2007
- Evening Capital Newspaper. "New Recreation Building Acquired by Mayo Community Group." *Annapolis Capital*, May 10, 1956: 10.
"Recreation Area Planned in Mayo." *The Capital*, Feb 5, 1965: 8.
- Maryland State Archives (MSA). Anne Arundel County Circuit Court. Land Records, Patents 1750, Book BY and GS 2, p. 374
Land Records 1835, Book WSG 19, p. 401.
Land Survey, Subdivision, and Condominium Plats, Patented Certificate 614, 1854/01/03; *Gresham*, Isaac Mayo, 998 Acres.
Land Records 1890, Book SH 37, p. 0323.
Land Records 1894, Book SH 47, p. 278.
Land Records 1895, Book JCB 4, p. 0195.
Land Records 1899, Book GW 15, p. 205-206.
Land Records 1900, Book GW 17, p. 234-235.
Land Records 1956, GTC 1025, p. 0233.
- Maryland State Archives. "Gazeteer of Maryland, 1941." *Archives of Maryland*. Volume 478. Maryland State Planning Commission and the Department of Geology, Mines, and Water Resources. Annapolis: Maryland State Archives, 2002.
- McAlester, Virginia and Lee. *A Field Guide of American Houses*. New York: Alfred A. Knopf, 2006.
- Russell E. Richey, et al. *The Methodist Experience In America*. Vol. 1. Nashville: Abingdon Press, 2010.
- Schoettler, Carl. "Death Before Dishonor." *Baltimore Sun*, August 11, 2003.
- Warfield, Joshua Dorsey. *The Founders of Anne Arundel and Howard Counties, Maryland: A Genealogical and Biographical Review From Wills, Deeds and Church Records*. Baltimore: Kohn & Pollock, 1905.

MARYLAND HISTORICAL TRUST
NR-ELIBILITY REVIEW FORM

Continuation Sheet No. 4

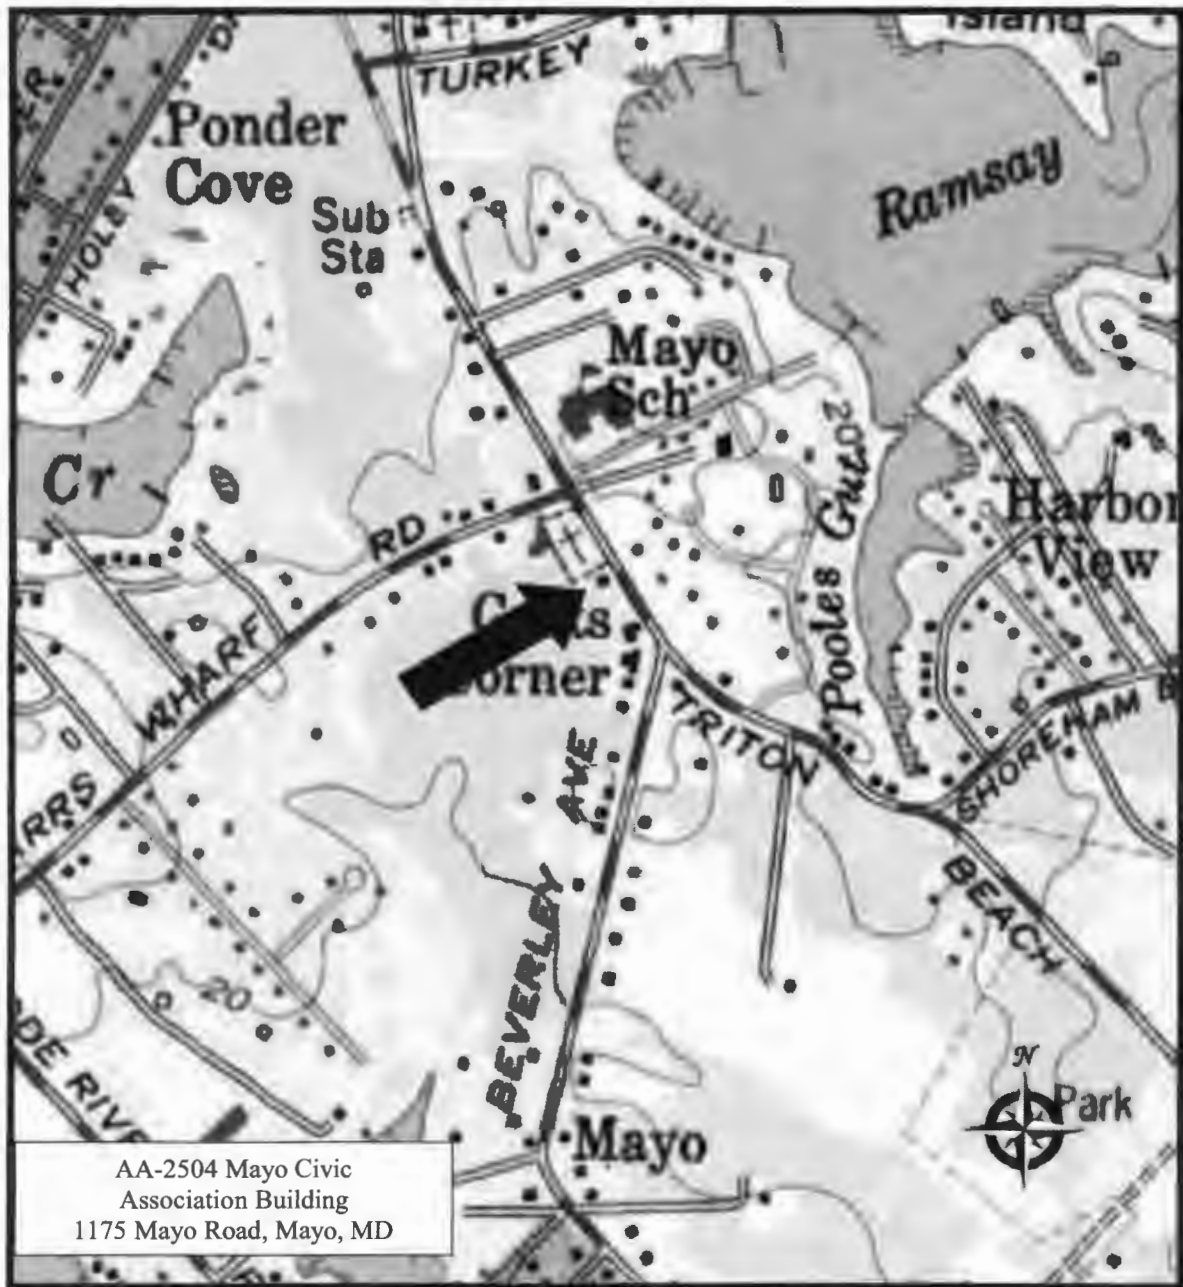

Map 2: USGS, SOUTH RIVER Quad Map Detail, 1993 (SERIES: 7.5 SCALE: 1:24000)

MARYLAND HISTORICAL TRUST
NR-ELIBILITY REVIEW FORM

Continuation Sheet No. 5



AA-2504 Mayo Civic
Association Building
1175 Mayo Road, Mayo, MD

Map 3: Ariel of 1175 Mayo Road, Mayo MD (2011)

MARYLAND HISTORICAL TRUST
NR-ELIBILITY REVIEW FORM

Continuation Sheet No. 6




Map 4: Ariel Detail of 1175 Mayo Road, Mayo MD (2010)

MARYLAND HISTORICAL TRUST
NR-ELIBILITY REVIEW FORM

Continuation Sheet No. 7

Drawings


Mayo Civic Association Building (AA-2504)
Mayo, Maryland
First Floor

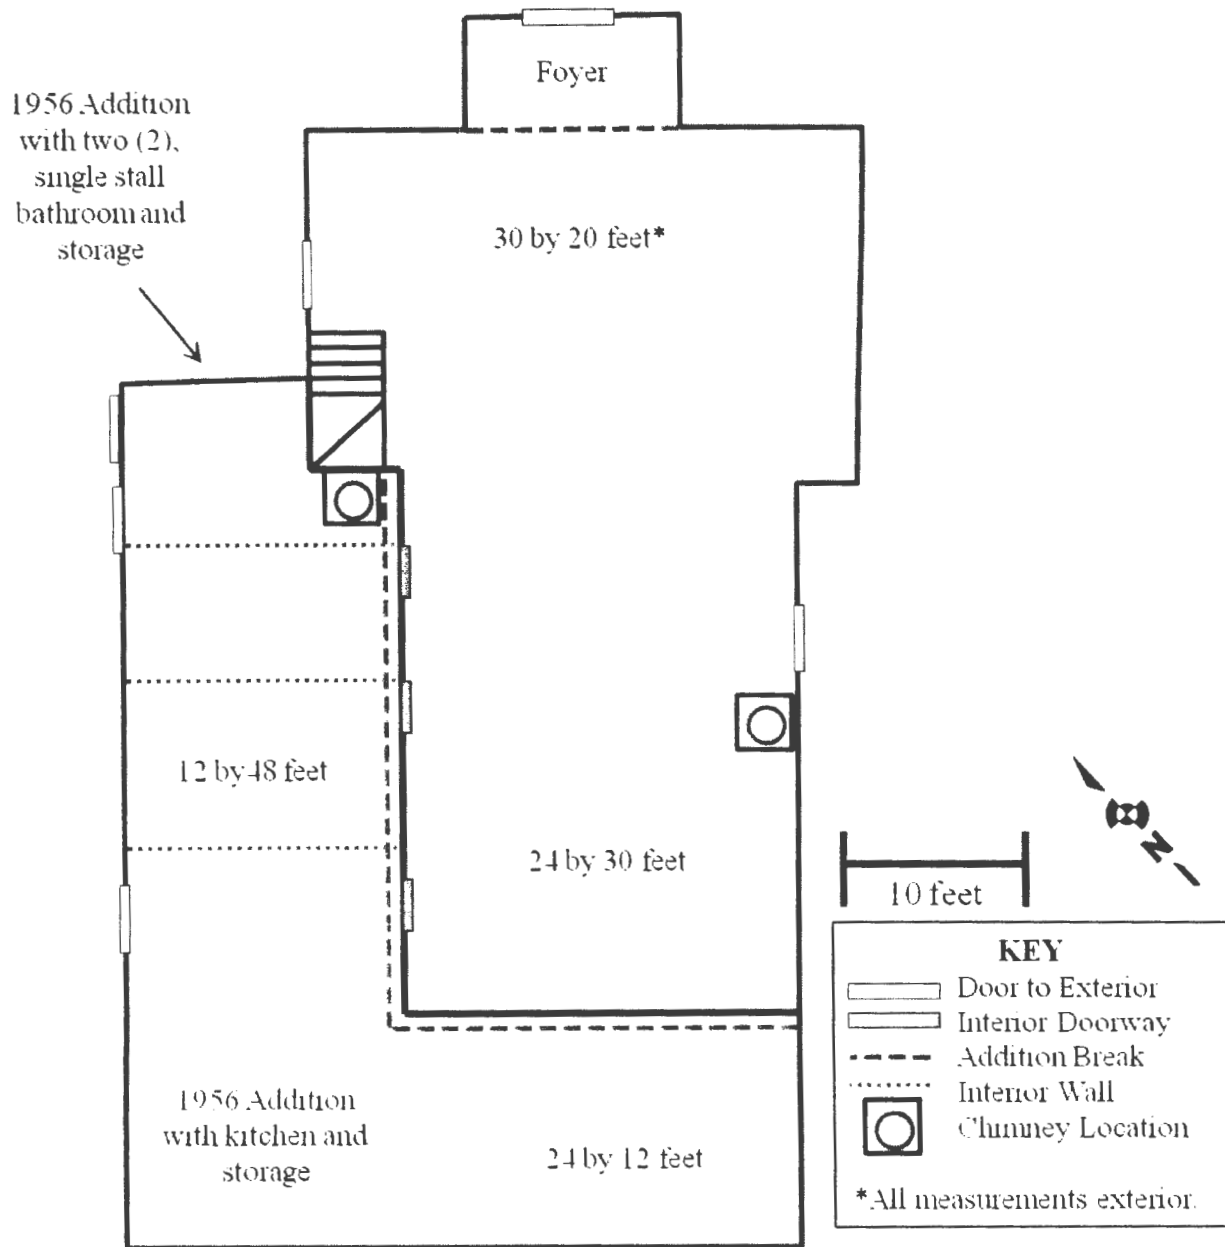

Drawing 1: First Floor Plan

MARYLAND HISTORICAL TRUST
NR-ELIBILITY REVIEW FORM

Continuation Sheet No. 8

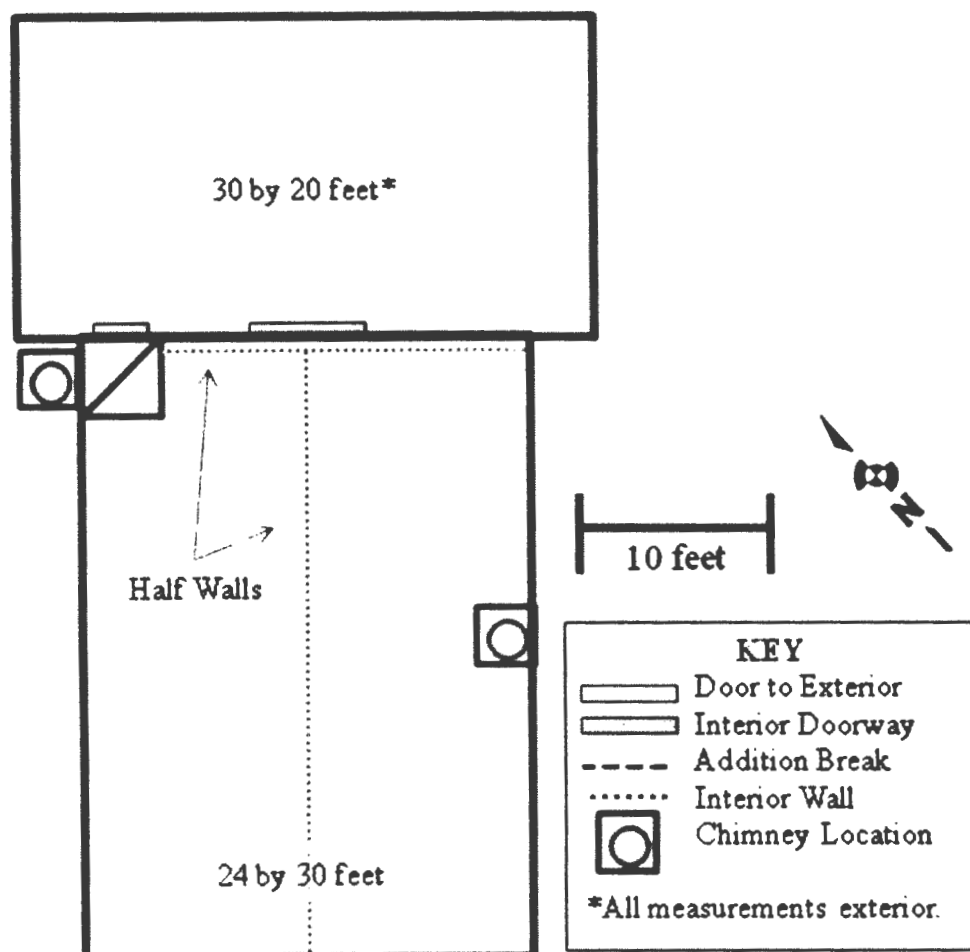Mayo Civic Association Building (AA-2504)
Mayo, Maryland
Second Floor

Drawing 2: Second Floor Plan

**MARYLAND HISTORICAL TRUST
NR-ELIBILITY REVIEW FORM**

Continuation Sheet No.

Photograph Log for Archival CD

**Mayo Civic Association Building AA-2504
Photo Log for DOE Form**

File Name	Title	Facing
AA-2504_2014-05-19_01	Principle Façade, Street View	SW
AA-2504_2014-05-19_02	Principle Façade, with Addition	SW
AA-2504_2014-05-19_03	South Side	NW
AA-2504_2014-05-19_04	South Side	N
AA-2504_2014-05-19_05	South Side Detail	N
AA-2504_2014-05-19_06	South West Corner	NE
AA-2504_2014-05-19_07	Rear Façade	W
AA-2504_2014-05-19_08	North Side	E
AA-2504_2014-05-19_09	North Side	S
AA-2504_2014-05-19_10	North Side 1 Addition	SW
AA-2504_2014-05-19_11	North Side 2 Addition	SW
AA-2504_2014-05-19_12	North Side Detail	SE
AA-2504_2014-05-19_13	North Side Foyer Addition	S
AA-2504_2014-05-19_14	South Side Foyer Addition	N
AA-2504_2014-05-19_15	Interior Main Room Facing Principle Façade	NE
AA-2504_2014-05-19_16	Interior Main Room Facing Rear Façade	SW
AA-2504_2014-05-19_17	Stairs to 2nd Floor, Ascending	W
AA-2504_2014-05-19_18	Stairs from 2nd Floor, Descending	E
AA-2504_2014-05-19_19	Interior Main Room, South Side	S
AA-2504_2014-05-19_20	Interior Main Room, North Side	N
AA-2504_2014-05-19_21	Doorway to 2nd Floor, Off Stairway	W
AA-2504_2014-05-19_22	Rear Room, 2nd Floor, North Side	NW
AA-2504_2014-05-19_23	Front Room, 2nd Floor North Side	NE
AA-2504_2014-05-19_24	Front Room, 2nd Floor South Side	SE

Maryland Historical Trust

Maryland Inventory of Historic Properties Form

Inventory No. AA-2504

1. Name of Property (indicate preferred name)

historic MAYO CIVIC ASSOCIATION BUILDING

other Mayo Hall

2. Location

street and number 1175 MAYO ROAD ☐ not for publicationcity, town MAYO, MARYLAND 21037 ☐ vicinity

county ANNE ARUNDEL

3. Owner of Property (give names and mailing addresses of all owners)

name MAYO CIVIC AND RECREATION ASSOCIATION, INC.

street and number PO BOX 23 telephone 410-798-0937

city, town MAYO state MD zip code 21106

4. Location of Legal Description

courthouse, registry of deeds, etc. MARYLAND STATE ARCHIVES liber 01025 folio 00233

city, town ANNAPOLIS, MD tax map 0060 tax parcel 0281 tax ID number 05289351

5. Primary Location of Additional Data

- ☐ Contributing Resource in National Register District
☐ Contributing Resource in Local Historic District
☐ Determined Eligible for the National Register/Maryland Register
☐ Determined Ineligible for the National Register/Maryland Register
☐ Recorded by HABS/HAER
☐ Historic Structure Report or Research Report at MHT
☒ Other: DOE on file at MHT

6. Classification

Category	Ownership	Current Function		Resource Count	
☐ district	☐ public	☐ agriculture	☐ landscape	Contributing	Noncontributing
☒ building(s)	☒ private	☐ commerce/trade	☐ recreation/culture	<u>1</u>	☐ buildings
☐ structure	☐ both	☐ defense	☐ religion	☐	☐ sites
☐ site		☐ domestic	☒ social	☐	☐ structures
☐ object		☐ education	☐ transportation	☐	☐ objects
		☐ funerary	☐ work in progress	☐	☐ Total
		☐ government	☐ unknown		
		☐ health care	☐ vacant/not in use	Number of Contributing Resources previously listed in the Inventory	
		☐ industry	☐ other:	<u> </u>	

7. Description

Inventory No. AA-2504

Condition

☐ excellent	☐ deteriorated
☐ good	☐ ruins
☒ fair	☐ altered

Prepare both a one paragraph summary and a comprehensive description of the resource and its various elements as it exists today.

The Mayo Hall or Mayo Civic Association building, built in 1900, consists of a frame built, two story, T-plan structure with a center foyer on the principle façade. From the street, this community hall looks like an "I-House." However, the structure was never a domestic dwelling. The roof has a moderate pitch and is center-gabled. The principle façade is symmetrical and has two sets of three-section ribbon windows (or seven-ranked), with one single window centered over the front door equaling six windows on the first floor and seven on the second. The original windows were three-over-three sash hung but these have recently been replaced with modern vinyl windows of a similar style. The entrance has exterior double doors (swinging inward) that are plain, without panels or window. They are situated in a shallow foyer (five feet deep) that appears to be an enclosed porch as it obstructs the ground floor windows. This section has recently been covered with vinyl siding but was previously enclosed with simple windowless frame walls. It has a brick foundation now hidden by vinyl siding; there is no basement. It has a large one-story addition that is contiguous on the west and north sides that was constructed in 1956. The roof is not original and the roof framing type is unknown due to lack of access. Similarly, the wall framing type is unknown. The original exterior consists of wide clapboard attached with machine cut nails however, this has recently been covered by vinyl siding. The interior of the original section consists of a large one-room floor plan that runs the length of the building to a formal elevated stage. The floor is wood and the walls are wood paneled and lack embellishments. There is a simple enclosed staircase to the second floor on the north side of the building near the entrance. The one story addition of 1956 runs the length of the north and west sides of the structure and is divided into two, one-stall bathrooms, small storage rooms (approximately 12 feet x 48 feet-exterior measurements) and a large L-shaped kitchen (approximately 12 feet by 24 feet- exterior measurements) that runs behind the stage section in the northwest corner of the building. The building had two sources of heat that consisted for free stand wood stove and a furnace with small chimneys. The original section was constructed of brick but is enclosed in an interior wall. The woodstove has been removed. The chimney for the addition is constructed of a concrete type block and was located in the 1956 addition. HVAC ductwork is exposed attached to the ceiling of the hall and runs the length of the first floor.

8. Significance

Inventory No. AA-2504

Period	Areas of Significance	Check and justify below			
☐ 1600-1699	☐ agriculture	☐ economics	☐ health/medicine	☐ performing arts	
☐ 1700-1799	☐ archeology	☐ education	☐ industry	☐ philosophy	
☐ 1800-1899	☐ architecture	☐ engineering	☐ invention	☐ politics/government	
☒ 1900-1999	☐ art	☒ entertainment/ recreation	☐ landscape architecture	☐ religion	
☒ 2000-	☐ commerce	☐ ethnic heritage	☐ law	☐ science	
	☐ communications	☐ exploration/ settlement	☐ literature	☒ social history	
	☐ community planning		☐ maritime history	☐ transportation	
	☐ conservation		☐ military	☐ other: _____	

Specific dates	1900	Architect/Builder	Unknown
Construction dates	1900		

Evaluation for:

☒ National Register ☒ Maryland Register ☐ not evaluated

Prepare a one-paragraph summary statement of significance addressing applicable criteria, followed by a narrative discussion of the history of the resource and its context. (For compliance projects, complete evaluation on a DOE Form – see manual.)

The Mayo Civic Association Building (AA-2504) is Eligible for the National Register of Historic Places (NRHP) under Criterion A as defined: "An event, a series of events or activities, or patterns of an area's development" with areas of significance for Community Planning and Development and Social History. The parent organization Mayo Benefit Association was formed in 1897 by community members and the Mayo Hall or Mayo Civic Association Building was built in 1900 by the group to be used by and as a benefit for the community. The current owners, The Mayo Civic and Recreation Association, founded by many of the members of the Mayo Benefit Association, purchased the building in 1956 and the location has been landmark and a community facility for socializing, education, and recreation for over 100 years.

John Gassaway originally patented the land that contains the Mayo Civic Association Building (AA-2504) as a 241-acre tract in 1750.¹ He named the tract "Cotters Desire" for his wife Sarah Cotter.² In 1833, Isaac Mayo purchased "Cotters Desire" (246 acres) from the estate of Thomas J. Cowman.³ In October of 1895, Thomas H. Gaither, Jr. of the City of Baltimore sold a portion of "Cotters Desire" containing 20 and 3/10th acres to William D. Collison for \$507.00.⁴ Thomas H. Gaither, Jr. had acquired the land from his mother, Sophia B. Mayo Gaither, the daughter of Isaac Mayo, the US naval officer for which the community is named.⁵ The property had been in the Mayo family since the mid 19th century and was part of Mayo's tract called *Gresham*, which was made up of seven contiguous tracts totaling 988 acres in 1852.⁶

In August of 1899, William D. and Cora M. Collison sold a parcel of land containing 20 and 3/10th acres to Nicholas G. Collison for \$800.00.⁷ It was noted to be "Lot No. 6 of the subdivision" of a part of the real estate conveyed to Thomas H. Gaither, Jr. by Thomas H. Gaither, son-in-law of Isaac Mayo, in July of 1890.⁸ The 20 acre parcel was a subdivision of the combined tracts, "Cotter's Desire and Gresham" as surveyed in 1894 for the heirs of Isaac Mayo.⁹

In March of 1900, Nicholas G. and Susan E. (nee Hubbard) Collison sold a one-quarter acre of the tract to the Mayo Beneficial Association (MBA) for \$30.00. The property came with the stipulation, "...that no building or part of any building thereon or

¹ MSA, Anne Arundel County Circuit Court Land Records, Patents 1750, Book BY and GS 2, p. 374.

² Joshua Dorsey Warfield, *The Founders of Anne Arundel and Howard Counties, Maryland: A genealogical and biographical review from wills, deeds and church records*. (Baltimore: Kohn & Pollock, 1905), 172-173.

³ MSA, Anne Arundel County Circuit Court Land Records 1835, Book WSG 19, p. 401.

⁴ MSA, Anne Arundel County Circuit Court Land Records 1895, Book JCB 4, p. 0195.

⁵ MSA, Anne Arundel County Circuit Court Land Records 1890, Book SH 37, p. 0323.

⁶ MSA, Anne Arundel County Circuit Court Land Survey, Subdivision, and Condominium Plats, Patented Certificate 614, 1854/01/03; Gresham, Isaac Mayo, 998 Acres.

⁷ MSA, Anne Arundel County Circuit Court Land Records 1899, Book GW 15, p. 205-206.

⁸ MSA, Anne Arundel County Circuit Court Land Records 1899, Book GW 15, p. 205-206.

⁹ MSA, Anne Arundel County Circuit Court Land Records 1894, Book SH 47, p. 278.

Maryland Historical Trust

Maryland Inventory of Historic Properties Form

Inventory No. AA-2504

Name

Continuation Sheet

Number 8 Page 1

hereafter placed thereon shall ever be occupied or used for the sale of spirituous or intoxicating liquors."¹⁰ The Collison family was members of the Mayo United Methodist Church, found in 1878, and both are buried in the graveyard. The Methodist Church was aligned with the temperance movement of the late 19th century thus the stipulation against alcohol consumption.¹¹ The Collison family was one of the founding families involved in the MBA and continued so for generations.

The community's watermen formed the Mayo Beneficial Association in 1897 to provide sick and death benefits for its membership.¹² James W. Lee, Jr. served as the organization's first president.¹³ The majority of the residents, including Nicholas G. Collison and his sons, in the South River/Mayo area in 1900 were watermen involved in the oyster industry, some were small-scale farmers.¹⁴ Nicholas G. Collison also had a store in Scabbletown. Many worked out of the Rhoad River and Cadle Creek on the southwest side of Scabbletown and the southernmost end of the peninsula, just south of Mayo.¹⁵

The "Mayo Hall" was constructed in 1900 and was held by the Mayo Beneficial Association MBA until purchased by the Mayo Community and Recreation Association (MCRA) in 1956, for \$4,600.00.¹⁶ The MBA was formed in 1953 and had 227 charter members.¹⁷ This was a large group as the "village of Mayo on the west shore of Cadle Creek, (2 3/4) miles southeast of village of South River" had a population of only 216 in 1941.¹⁸

Shortly after purchase in 1956, the building was renovated and enlarged under MCRA president Richard B. McCrone with the addition of two bathrooms and an enlarged kitchen.¹⁹ At the same time, the association purchased an additional 7.15 acres behind the hall lot and worked with the University of Maryland to develop public recreation facilities for the community with the goal of providing activities for Mayo's teens.²⁰ It was known as the Mayo Community Recreation Area and consisted of tennis and basketball courts and a baseball field.

The Mayo Civic Association was incorporated as a "non-profit, non-sectarian, non-political organization working for the benefit of the community" and obtained 501 (c) 3 non-profit status in 1977.²¹ Over the last century the "Mayo Hall" has been the meeting location for local women's and men's community groups, the Boy Scouts, Girl Scouts, the 4-H, community political meetings, a venue for the Bloodmobile, community garage sales and flea markets, theater performances for children and home of the short-lived "Mayo Players" theater group in the mid-1960s.²² It has also hosted "oyster & chicken roasts," picnics, and square dancing for the Mayo community for generations.

¹⁰ MSA, Anne Arundel County Circuit Court, Land Records 1900, Book GW 17, p. 234-235.

¹¹ Richey Russell E., etal. *The Methodist Experience in America*. Vol. 1. (Nashville: Abingdon Press, 2010), np.

¹² Evening Capital, "New Recreation Building Acquired by Mayo Community Group." *Annapolis Capital*, May 10, 1956: 10.

¹³ Evening Capital, "New Recreation Building Acquired by Mayo Community Group." *Annapolis Capital*, May 10, 1956: 10.

¹⁴ Ancestry.com. "1900 United States Federal Census." Maryland, Anne Arundel, First Election District, Second Precinct (Provo, UT, 2004), Sheet 4B.

¹⁵ C. Jane Cox, etal. *Survey and Limited Assessment of Archaeological Resources in the Rhode River Region, Anne Arundel County, Maryland*. MHT Non-Capital Historic Preservation Grant. (Annapolis: Anne Arundel County's Lost Towns Project, 2007), 37.

¹⁶ MSA, Anne Arundel County Circuit Court, Land Records 1956 GTC 1025, p. 0233.

¹⁷ Evening Capital, "New Recreation Building Acquired by Mayo Community Group." *Annapolis Capital*, May 10, 1956: 10. AND Evening Capital. "Recreation Area Planned in Mayo." *The Capital*, Feb 5, 1965: 8.

¹⁸ Maryland State Archives. "Gazeteer of Maryland, 1941." *Archives of Maryland*. Volume 478. Maryland State Planning Commission and the Department of Geology, Mines, and Water Resources. Annapolis: Maryland State Archives, 2002.

¹⁹ Evening Capital. "Recreation Area Planned in Mayo." *The Capital*, Feb 5, 1965: 8.

²⁰ Evening Capital. "Recreation Area Planned in Mayo." *The Capital*, Feb 5, 1965: 8.

²¹ Evening Capital. "Recreation Area Planned in Mayo." *The Capital*, Feb 5, 1965: 8.

²² See the Annapolis newspaper(s), *The Annapolis Capital*, *The Capital*, *The Evening Capital* from the 1940s to the 1980s.

9. Major Bibliographical References

Inventory No. AA-2504

Ancestry.com. "1900 United States Federal Census." Elect District 1, Anne Arundel County, MD. Provo, UT, 2004.

"1870 United States Federal Census." Elect District 1, Anne Arundel County, MD.

"1880 United States Federal Census." Elect District 1, Anne Arundel County, MD.

"1890 United States Federal Census." Elect District 1, Anne Arundel County, MD.

Cox, C. Jane et al. *Survey and Limited Assessment of Archaeological Resources in the Rhode River Region, Anne Arundel County, Maryland*. MHT Non-Capital Historic Preservation Grant, Annapolis: Anne Arundel County's Lost Towns Project, 2007

Evening Capital Newspaper. "New Recreation Building Acquired by Mayo Community Group." *Annapolis Capital*, May 10, 1956: 10.

"Recreation Area Planned in Mayo." *The Capital*, Feb 5, 1965: 8.

Maryland State Archives (MSA). Anne Arundel County Circuit Court. Land Records, Patents 1750, Book BY and GS 2, p. 374

Land Records 1835, Book WSG 19, p. 401.

Land Survey, Subdivision, and Condominium Plats, Patented Certificate 614, 1854/01/03; *Gresham*, Isaac Mayo, 998 Acres.

Land Records 1890, Book SH 37, p. 0323.

Land Records 1894, Book SH 47, p. 278.

Land Records 1895, Book JCB 4, p. 0195.

Land Records 1899, Book GW 15, p. 205-206.

Land Records 1900, Book GW 17, p. 234-235.

Land Records 1956, GTC 1025, p. 0233.

Maryland State Archives. "Gazeteer of Maryland, 1941." *Archives of Maryland*. Volume 478. Maryland State Planning Commission and the Department of Geology, Mines, and Water Resources. Annapolis: Maryland State Archives, 2002.

McAlester, Virginia and Lee. *A Field Guide of American Houses*. New York: Alfred A. Knopf, 2006.

Russell E. Richey, et al. *The Methodist Experience In America*. Vol. 1. Nashville: Abingdon Press, 2010.

Schoettler, Carl. "Death Before Dishonor." *Baltimore Sun*, August 11, 2003.

Warfield, Joshua Dorsey. *The Founders of Anne Arundel and Howard Counties, Maryland: A Genealogical and Biographical Review From Wills, Deeds and Church Records*. Baltimore: Kohn & Pollock, 1905.

Maryland Historical Trust

Maryland Inventory of Historic Properties Form

Inventory No. AA-2504

Name

Continuation Sheet

Number 8 Page 1

10. Geographical Data

Acreage of surveyed property 0.26 Acre
Acreage of historical setting 0.26 Acre
Quadrangle name South River

Quadrangle scale: _____

Verbal boundary description and justification

[View Map](#) [View GroundRent Redemption](#) [View GroundRent Registration](#)

[Search Help](#)

[View Map](#) [View GroundRent Redemption](#) [View GroundRent Registration](#)

Account Identifier: District - 01 Subdivision - 000 Account Number - 05289351

Owner Name: MAYO COMMUNITY & REC ASSOC INC
Mailing Address: PO BOX 23
MAYO MD 21106-0023

Use: RESIDENTIAL
Principal Residence: NO
Deed Reference: 1) /01025/ 00233
2)

Premises Address: MAYO RD
MAYO 21106-0000

Legal Description: .26 ACRE
MAYO RD
MAYO

Map: 0060 **Grid:** 0023 **Parcel:** 0281 **Sub District:** **Subdivision:** 000 **Section:** **Block:** **Lot:** **Assessment Year:** 2012 **Plat No:** **Plat Ref:**

Town: NONE

11. Form Prepared by

name/title MECHELLE KERNS, PhD, RPA,
organization KERNS CRM CONSULTANTS, LLC **date** 5/15/2014
street & number 680 AMERICANA DRIVE APT 15 **telephone** 410-409-5187
city or town Annapolis **state** MD

The Maryland Inventory of Historic Properties was officially created by an Act of the Maryland Legislature to be found in the Annotated Code of Maryland, Article 41, Section 181 KA, 1974 supplement.

The survey and inventory are being prepared for information and record purposes only and do not constitute any infringement of individual property rights.

return to: Maryland Historical Trust
Maryland Department of Planning
100 Community Place
Crownsville, MD 21032-2023
410-514-7600



#1

AA-2504

Mayo Civic Assoc

A.A. CO MD

Michelle KEANS

4/3/2014

MD SHPO

<ILFORD>, <Fromex True B&W>, 05/05/14

Principle Facade
Facing SW

1/24



#2

MA-2504

Mayo Civic
Assoc. Building

AA Co. MD

MECHELLE KERNS

4/3/2014

<ILFORD>. <Froese True 58U>, 05/05/14

MD SHPO

PRINCIPLE FACADE
w/ Addition

2/24



#3

5558618, SE corner 2-824

<ILFORD>, <Fromex True B&W>, 05/05/14

AA-2504

Mayo Civil

Assoc. Building

AA Co. MD

Michelle Kew

4/3/2014

MD SHPO

South Side

3/24



#4

5558618, South Side 2_026

(ILFORD), (Fronex True 884), 05/05/14

AA-2504

Mayo Clinic
ASSO. Building
AA Co. MD

MERTHE KEANS

4/3/2014

MD SHPO

South Side
Facing N

4/24



#5

AA-2504

Mago civil
Assoc. Building
AA CO. MD

Mechelle Harris

4/3/2014

MD SHPO

South Side detail

5/24



#6

AA-2504

Mago Civic

Assoc Building

AA CO. MD

Mechele KERNS

4/3/2014

MD SHPO

SOUTH WEST CORNER

6/24

5558618, Exterior SW corner_288

<ILFORD>, <Fromek, Truie BSM>, 05/04/2014



#7

5558618, West side_032

<ILFORD>, <From>: True B&W, 05/07/04

AA-2504
Mago Civic
Assoc. Building
AAco MD of
MECHELLE KERNS

4/3/2004

MDSTHO

Real Farade

7/24



#8

A A-2504

Mago Civic

Assoc. Bulding

5558618, north side additon facins south

AAro. MD

Michelle Kern

4/3/2014

<ILFORD>, <From> True B&W, 05/05/14

MD Stps

North Side

8/24



#9

5558618, North side_828

(ILFORD), (From: True 58U), 05/05/14

AA-2504

Mayo Clinic

Assoc. Building

AACO MD

Michelle Kew

4/3/2014

MD SHPO

North Side

9/24



#10

AA- 2504

Mayo Civic
Asso. Building
AA Co. MD

5558618. North side additon with bath

Mechelle Harris

4/3/2014

<ILFORD>, <Fromex True B2U>, 05/05/14

MD SHPO

North Side
Addition #1

10/24



#11

AA-2541

Mayo Civic
Assoc Building

5558618, North side addition 2_015

AA CO. MD

Mechelle Kerns

<ILFORD>. <Fromex True B&U>. 85-85

4/3/2014

MD SHPO

North Side #2

11/24



#12

AA-2504

Mayo Civic
Assoc. Building

AA60. MD

Meckelke Kern

4/3/2014

MD StBo

North Side
Detail

12/24



#13

AA-25af
Magocnic
Assoc. Balding
AA CO. MD

5558618, North side foyer addition_018

Mechelle Keno
4/3/2014

(ILFORD), (Frozen: True 52M), 05/05/14

MD SHPO

North Side
Foyer Addition

13/824



#14

AA-2504

Mayo Civic

Assoc Building

AAco. MD

5558618. South side foyer addition_027

Mechelle Kers

4/3/2014

<ILFORD>, <Fromex Trus B&U>, 05/05/14

MD SHPO

South Side

Foyer Addition

14/24



#15

AA-2504

Mayo Civic
Assoc. Building

5558618, facing tower from stage AA co. MD

Medulla Keng

4/3/2014

(ILFORD), (Froese, True B340), 85/85/14

MD SHPO

Interior Main Room
Facing Prince of Wales

15/24



#14

AA-2504

Mayo Clinic
Assoc. Building
AACO. MD

5558518, Interior Main Room Facing Stage

Mechelle Kerro

4/3/2014

(ILFORD), (Froese, True 821), 05/05/14

MDSTHO

Interior Main
Room, Facing Rear

14/24



#17

AA-2504

Mayo Civic
Assoc. Building

AA Co. MD

MECHELLE KEANS

4/3/2014

MD SHPO
Stairs to 2nd Fl

17/24



#18

AA-2504

Mayo Civic
Assoc. Building
AA comd

5558618, Stairs looking down from landing

Mechele King
4/3/2014

<ILFORD>, <Fromex True B&W>, 05/05/14

MD SHPO
Stairs 2nd Fl

18/24



#19

AA - 2504

Mayo CNLE

~~SS~~ Assoc. Building

555861B, Interior Main Room 2-B12

AA CO MD

Mechele Kery

4/3/2014

<ILFORD>, <Froese True B&U>, 05/05/14

MD STPO

Interior main Rm
South Side

19724



#20

AA-2504

Mago CNE
Assoc. Building

AA Co MD

5558618, Interior Facing addition kitchen

Meckel/Kern

4/3/2014

<ILFORD>, <Fromex True 934D>, 05/05/14

MD SHPO

Interior Main Rm
North Side

20/24



#21

AA-2504

Mayo Clinic
Assoc. Building

AA Co. MD

Medulla Kung

4/3/2014

MD SHPO

Doorway to 2nd Fl

2/24



#22

AA-2504

Mayo Civic
Assoc. Building

5556618, 2nd floor north side

AA CO, MD

Michelle Kers

4/3/2014

(ILFORD), (From: True B2L), 85/85/14

MD SHPO

Rear Rm, 2nd Fl
North Side

22/24



23

HA-2504

Mayo Clinic

Assoc Buldn

HA Co. MD

5558618, 2nd floor room front of building

Michelle Kery

4/3/2014

<ILFORD>, <Froex: True B&W>, 85/85/14

MD SHPO

Front Rm, 2nd Fl
North Side

23/24



#24

AA-2504

Mayo Civic
Assoc. Building

5558618, 2nd floor room front of building

AA CO. MD

Mechele Kenny

4/3/2014

(ILFORD), (Fronex True B&W), 05/05/14

MD SHPO

Front Rm 2nd Fl
North side
2/24